ALORE PALIKE	CONSULTANT:- **Silicon Consulting Engineers** #51317, 4th CROSS BEL 2nd STAGE BHARATH NAGAR BANGALORE 560 091 E-mail: siliconcivilengineers@gmail.com	Consultant	Assistant Engineer	Assistant Executive Engineer	Dwg Title: Improvements to roads and drains and construction of Concrete roads at Avalahalli village Limits. Dwg no: Scale: N.T.S Date Rev. R0

CONSULTANT:-
Silicon Consulting Engineers
#51317, 4th CROSS BEL
2nd STAGE BHARATH NAGAR
BANGALORE 560 091
E-mail siliconcivilengineers@gmail.com

Consultant | Assitonte Engineer | Assitonte Executive Engineer

Dwg Title:
Improvements to roads and drains at Kempanahalli village.

Scale: N.T.S
Date
Plan: RD
Dwg no:

CONSULTANT:-
Silicon Consulting Engineers
#S1317, 4th CROSS BEL
2nd STAGE BHARATH NAGAR
BANGALORE 560 091.
E-mail siliconcivilengineers@gmail.com

Consultant

Assistant Engineer

Assistant Executive Engineer

Dwg Title:
Improvements to roads and drains and construction of Concrete roads at Mylapanahalli village Limits.

Scale: N.T.S
Date
Dwg No:
Rev: R0

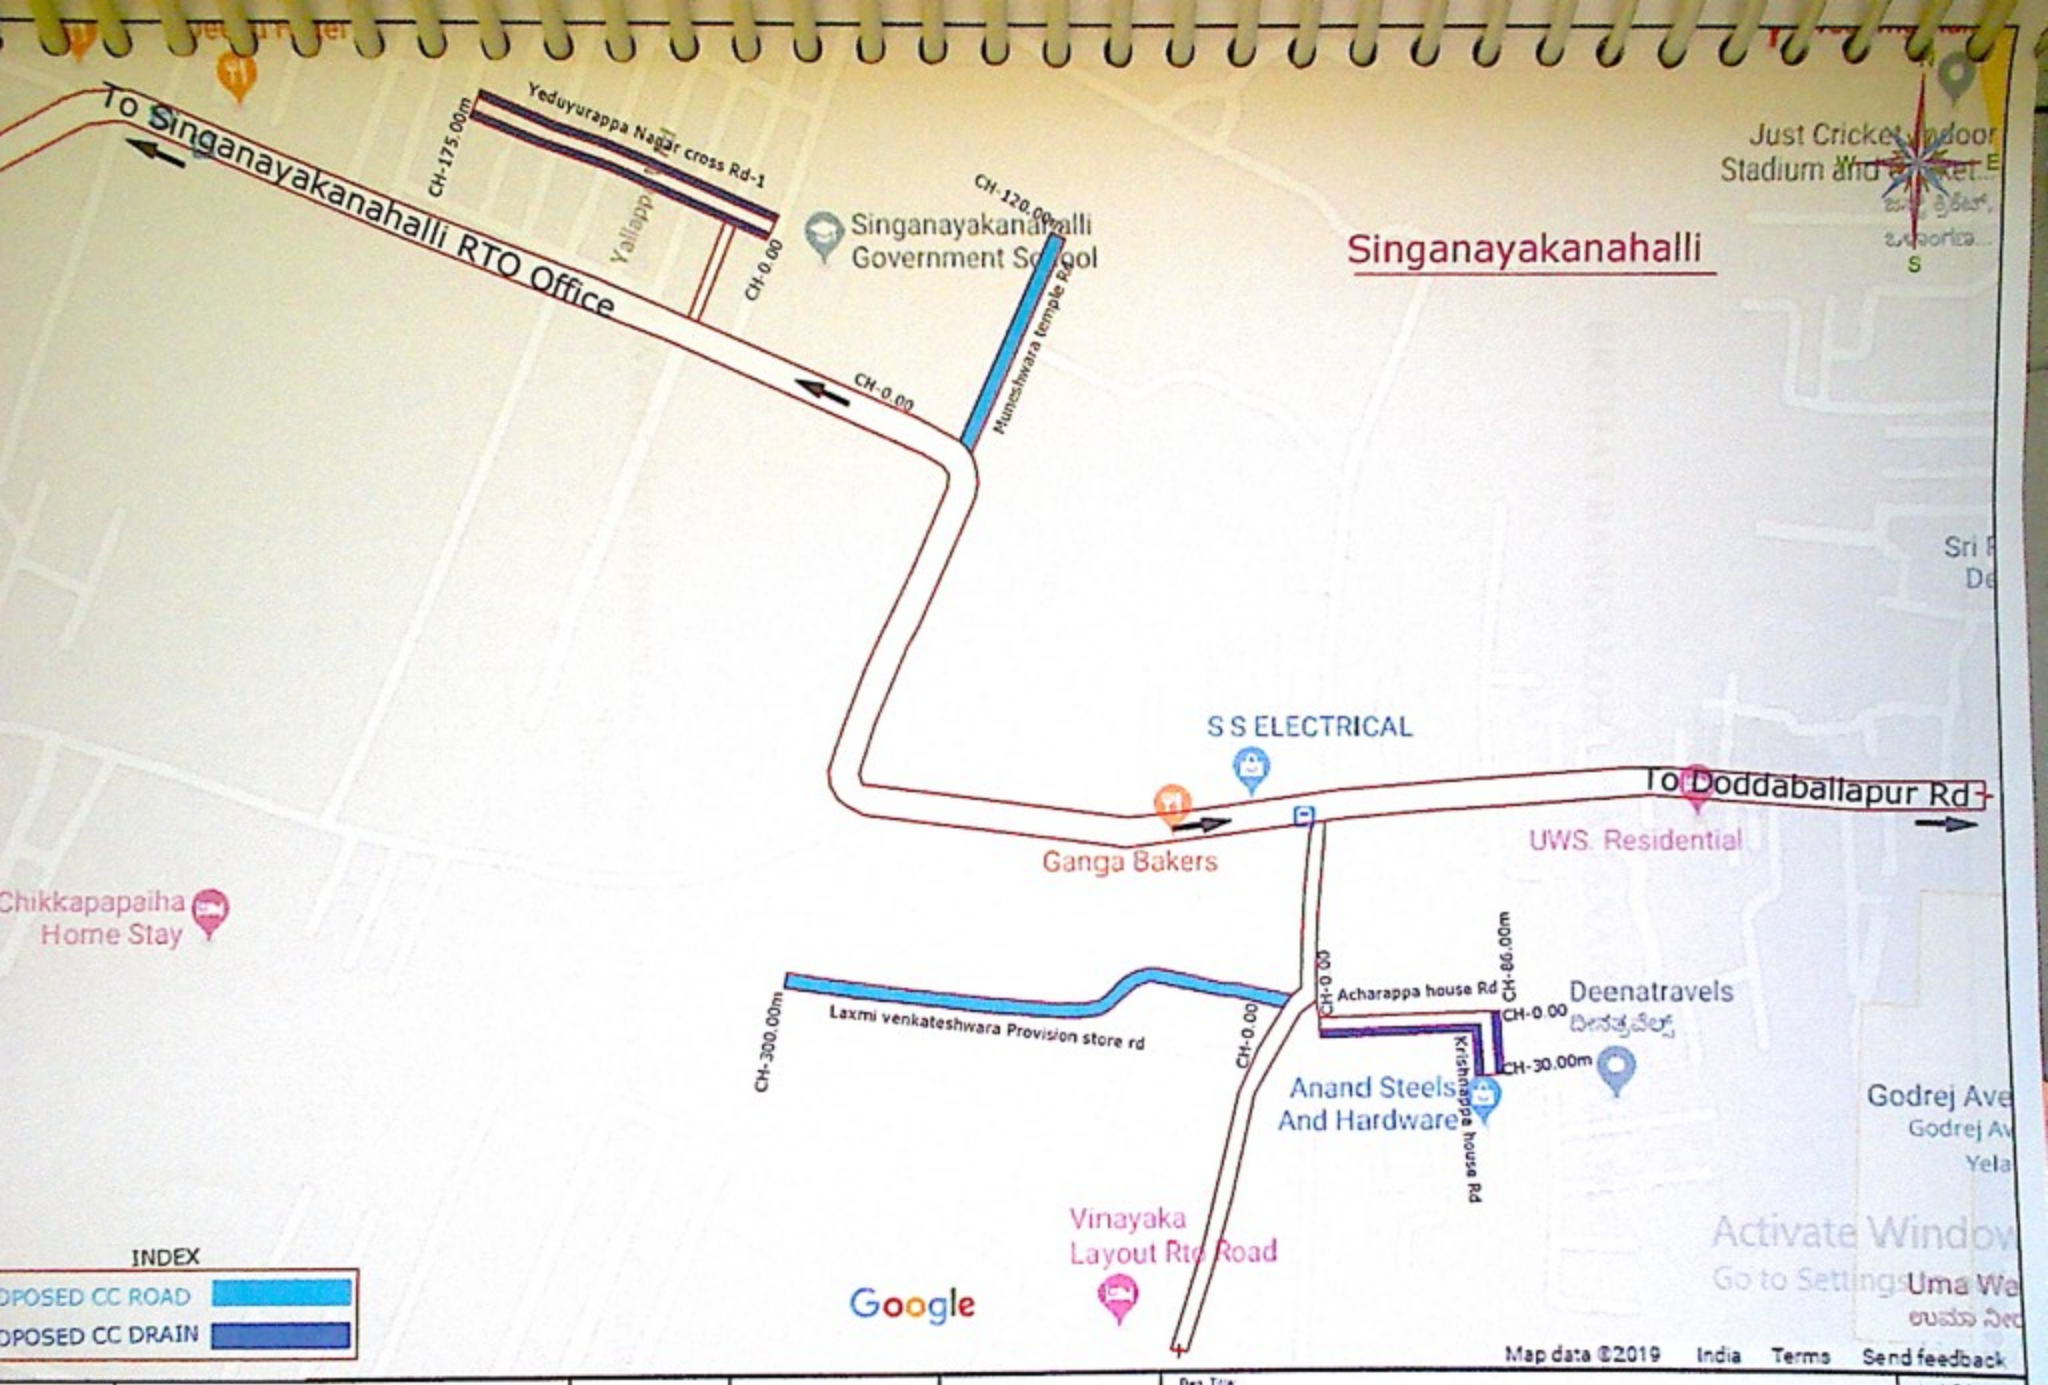

BANGALORE SARA PALIKE	CONSULTANT:- **Silicon Consulting Engineers** #G1317, 4th CROSS BEL 2nd STAGE BHARATH NAGAR BANGALORE 560 091. E-mail: siliconcivilengineers@gmail.com	Consultant	Assistante Engineer	Assitante Executive Engineer	Dwg Title: **Improvements To Roads and Drains and construction of Concrete roads at Synganayakanahalli Village Limits** Dwg no:	Scale: N.T.S Date Rev: R0

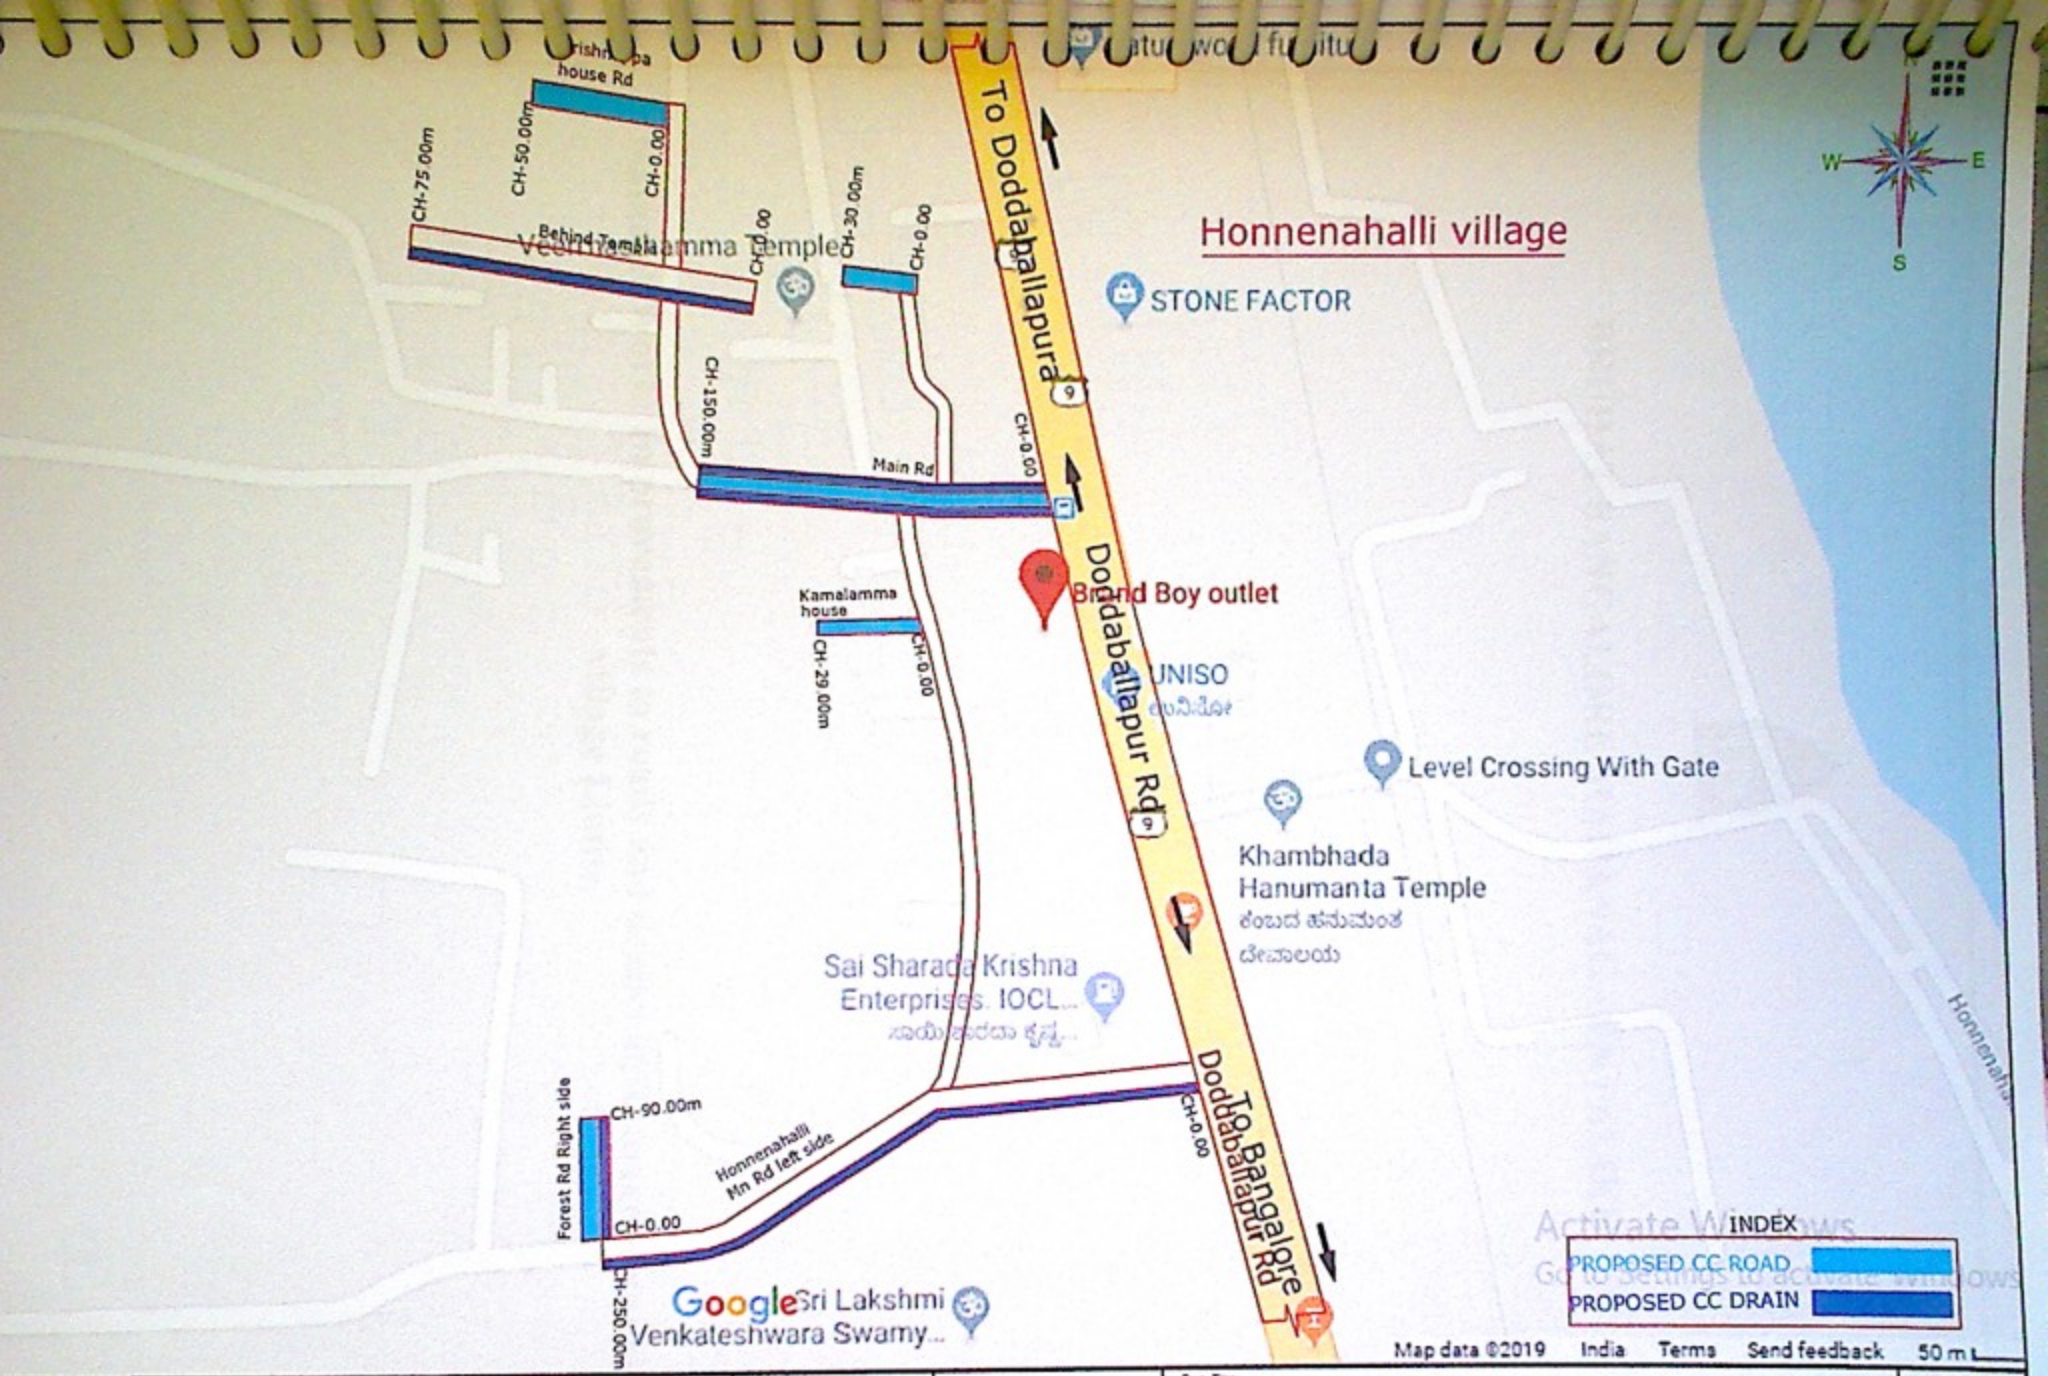

CONSULTANT:-
Silicon Consulting Engineers
#S1317, 4th CROSS BEL
2nd STAGE BHARATH NAGAR
BANGALORE 560 091.
E-mail siliconcivilengineers@gmail.com

BANGALORE
GARA PALIKE

Consultant | Assistant Engineer | Assistant Executive Engineer

Dwg Title:
Improvements To Roads and Drains at Honnenahalli village Limits

Scale: N.T.S
Date
Dwg no:
Rev: R0

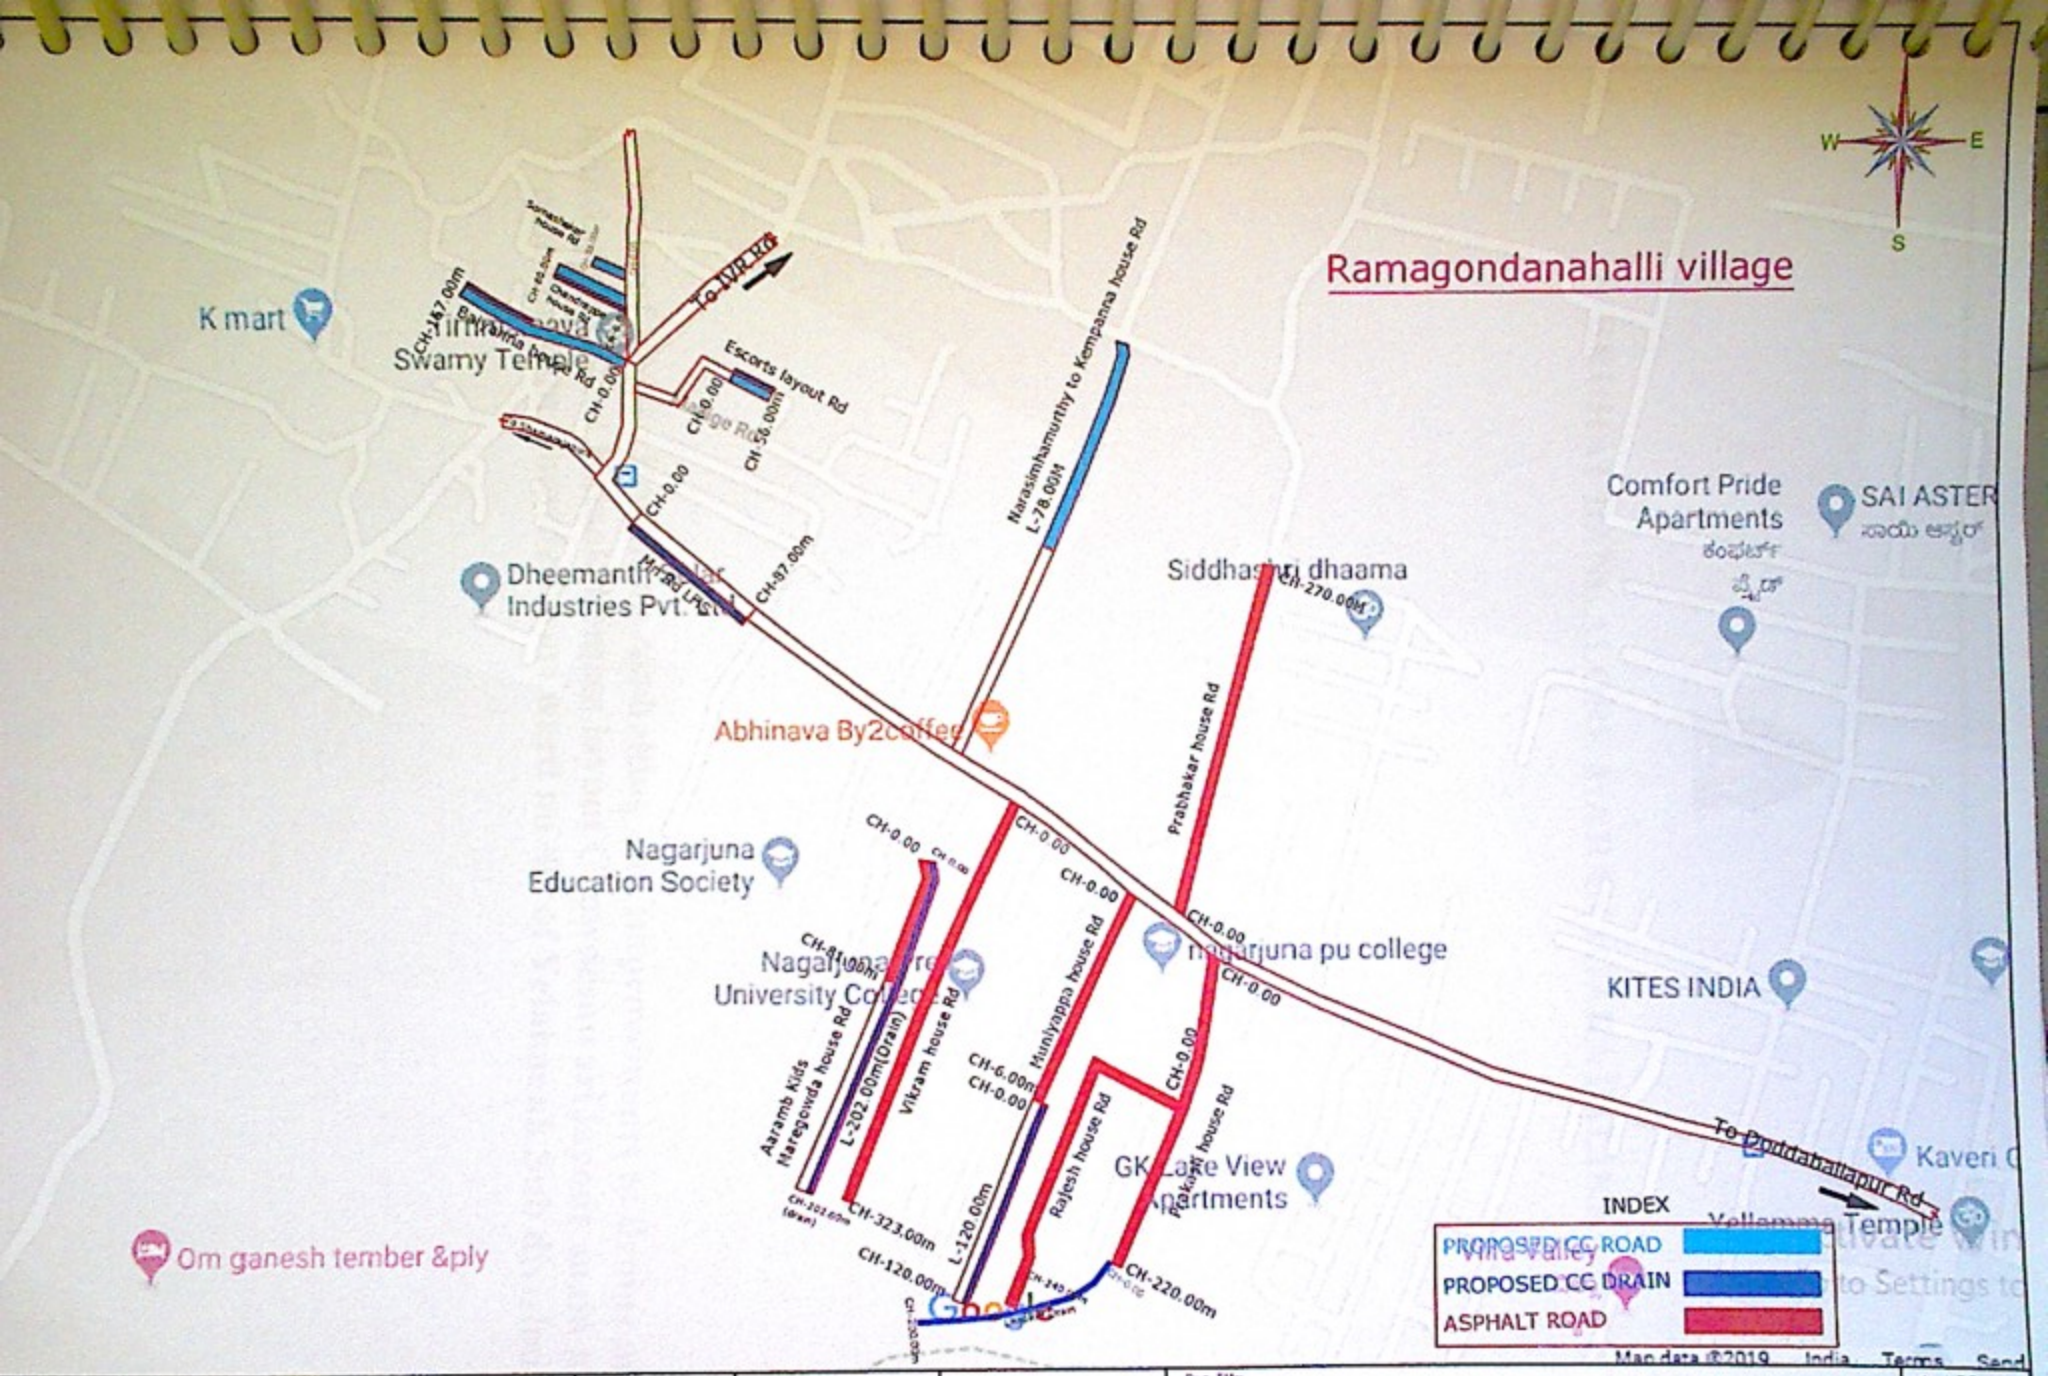

BANGALORE GARA PALIKE	CONSULTANT:- **Silicon Consulting Engineers** #S1317, 4th CROSS BEL 2nd STAGE BHARATH NAGAR BANGALORE 560 091 E-mail siliconcivilengineers@gmail.com	Consultant	Assitante Engineer	Assitante Executive Engineer	Dwg Title: **Improvements to roads and drains at Ramagondanahalli village Limits.** Dwg no:

Scale; N.T.S
Date
Rev; R0

N
W
E
S
Yelahanka lake
Yelahanka
Lake And Park
near Jnanabharathi
public school
L-41.00m
From 19th cross to 25th cross
L-172m
Cross rd-1
L-62.00m
Cross rd-2
L-21.00m
Main Rd
opposite to Jnanabharathi
public school
Shirdi Naga Sai Mandir
Kondappa layout
Ganapathi temple
Ganapathi Temple
27th cross rd
28th cross rd
29th cross rd
L-100.00m
Main Rd
near temple
L-42.00m
Hindu temple
6th Cross
6th Main Rd
L-12.00m
6th crs rd
L-32.00m
cross rd-1
L-62.00m
3rd A Crs Rd
1st cross rd
L-69.00m
Vijaya jyothi school
At end
L-7.00m
Maruthi Medica
BBMP Office Rd
BBMP Office
Google
Yelahanka Jn.
RCC CULVERT
ASPHALT ROAD
CONCRETE ROAD
RCC DRAIN